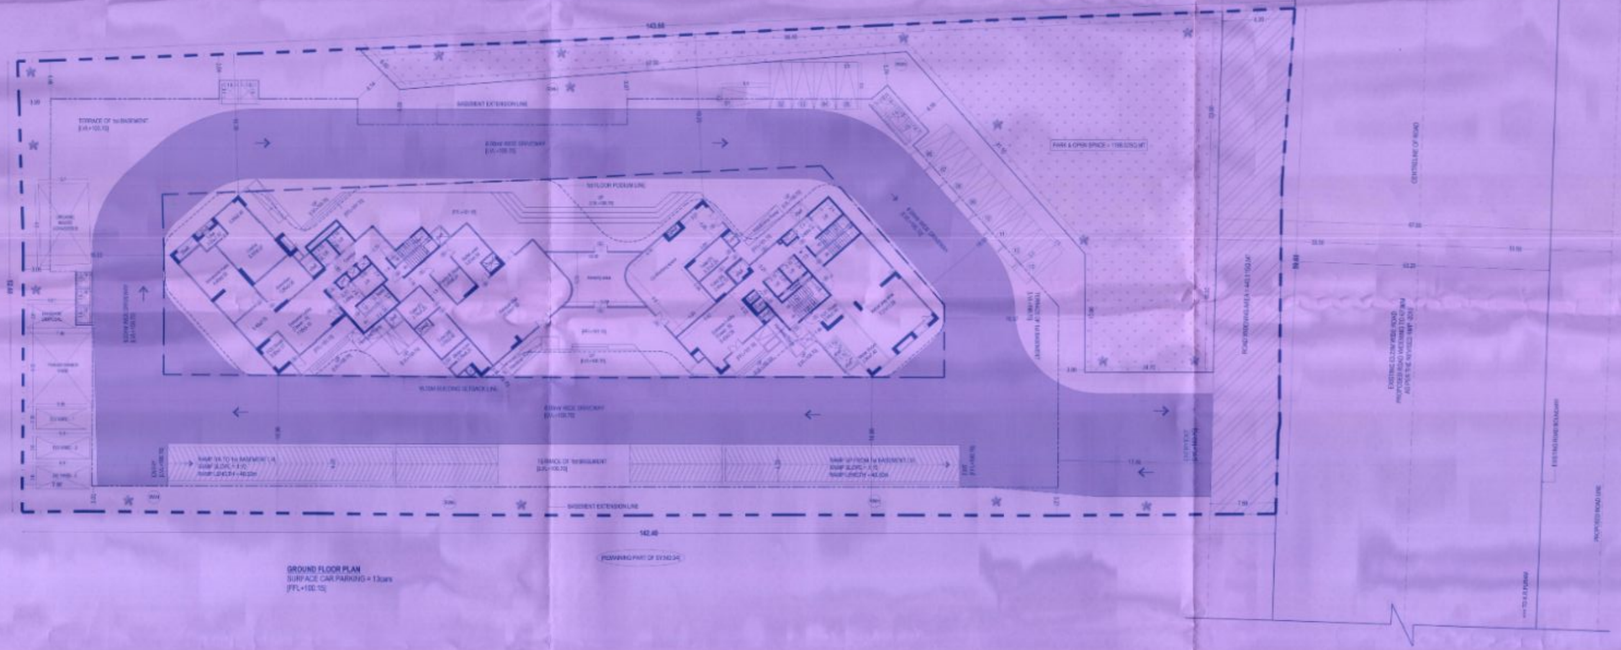
143.60
142.40
PLANNING PART OF SY.NO.24
PROPOSED ROAD 18M
CENTRE LINE OF ROAD
EXISTING 12.00 WIDE ROAD
PROPOSED DEVELOPMENT AREA
PROPOSED ROAD 18.00 WIDE
EXISTING ROAD 18M
PARK & OPEN SPACE = 1168.02SQ.MT
TERRACE OF 1st BASEMENT
(LVL+100.10)
BASEMENT EXTENSION LINE
9.00M WIDE DRIVEWAY
(LVL+99.70)
RAMP 3A TO 1st BASEMENT LVL
RAMP SLOPE-1:8.10
RAMP LENGTH = 48.20M
CLEARANCE OF TURNAROUND
(LVL+99.70)
RAMP UP FROM 1st BASEMENT LVL
RAMP SLOPE-1:8.10
RAMP LENGTH = 48.20M
RAMP
(LVL+99.70)
LIFT
(LVL+99.70)
7.00
11.00
7.00
3.00
3.00
3